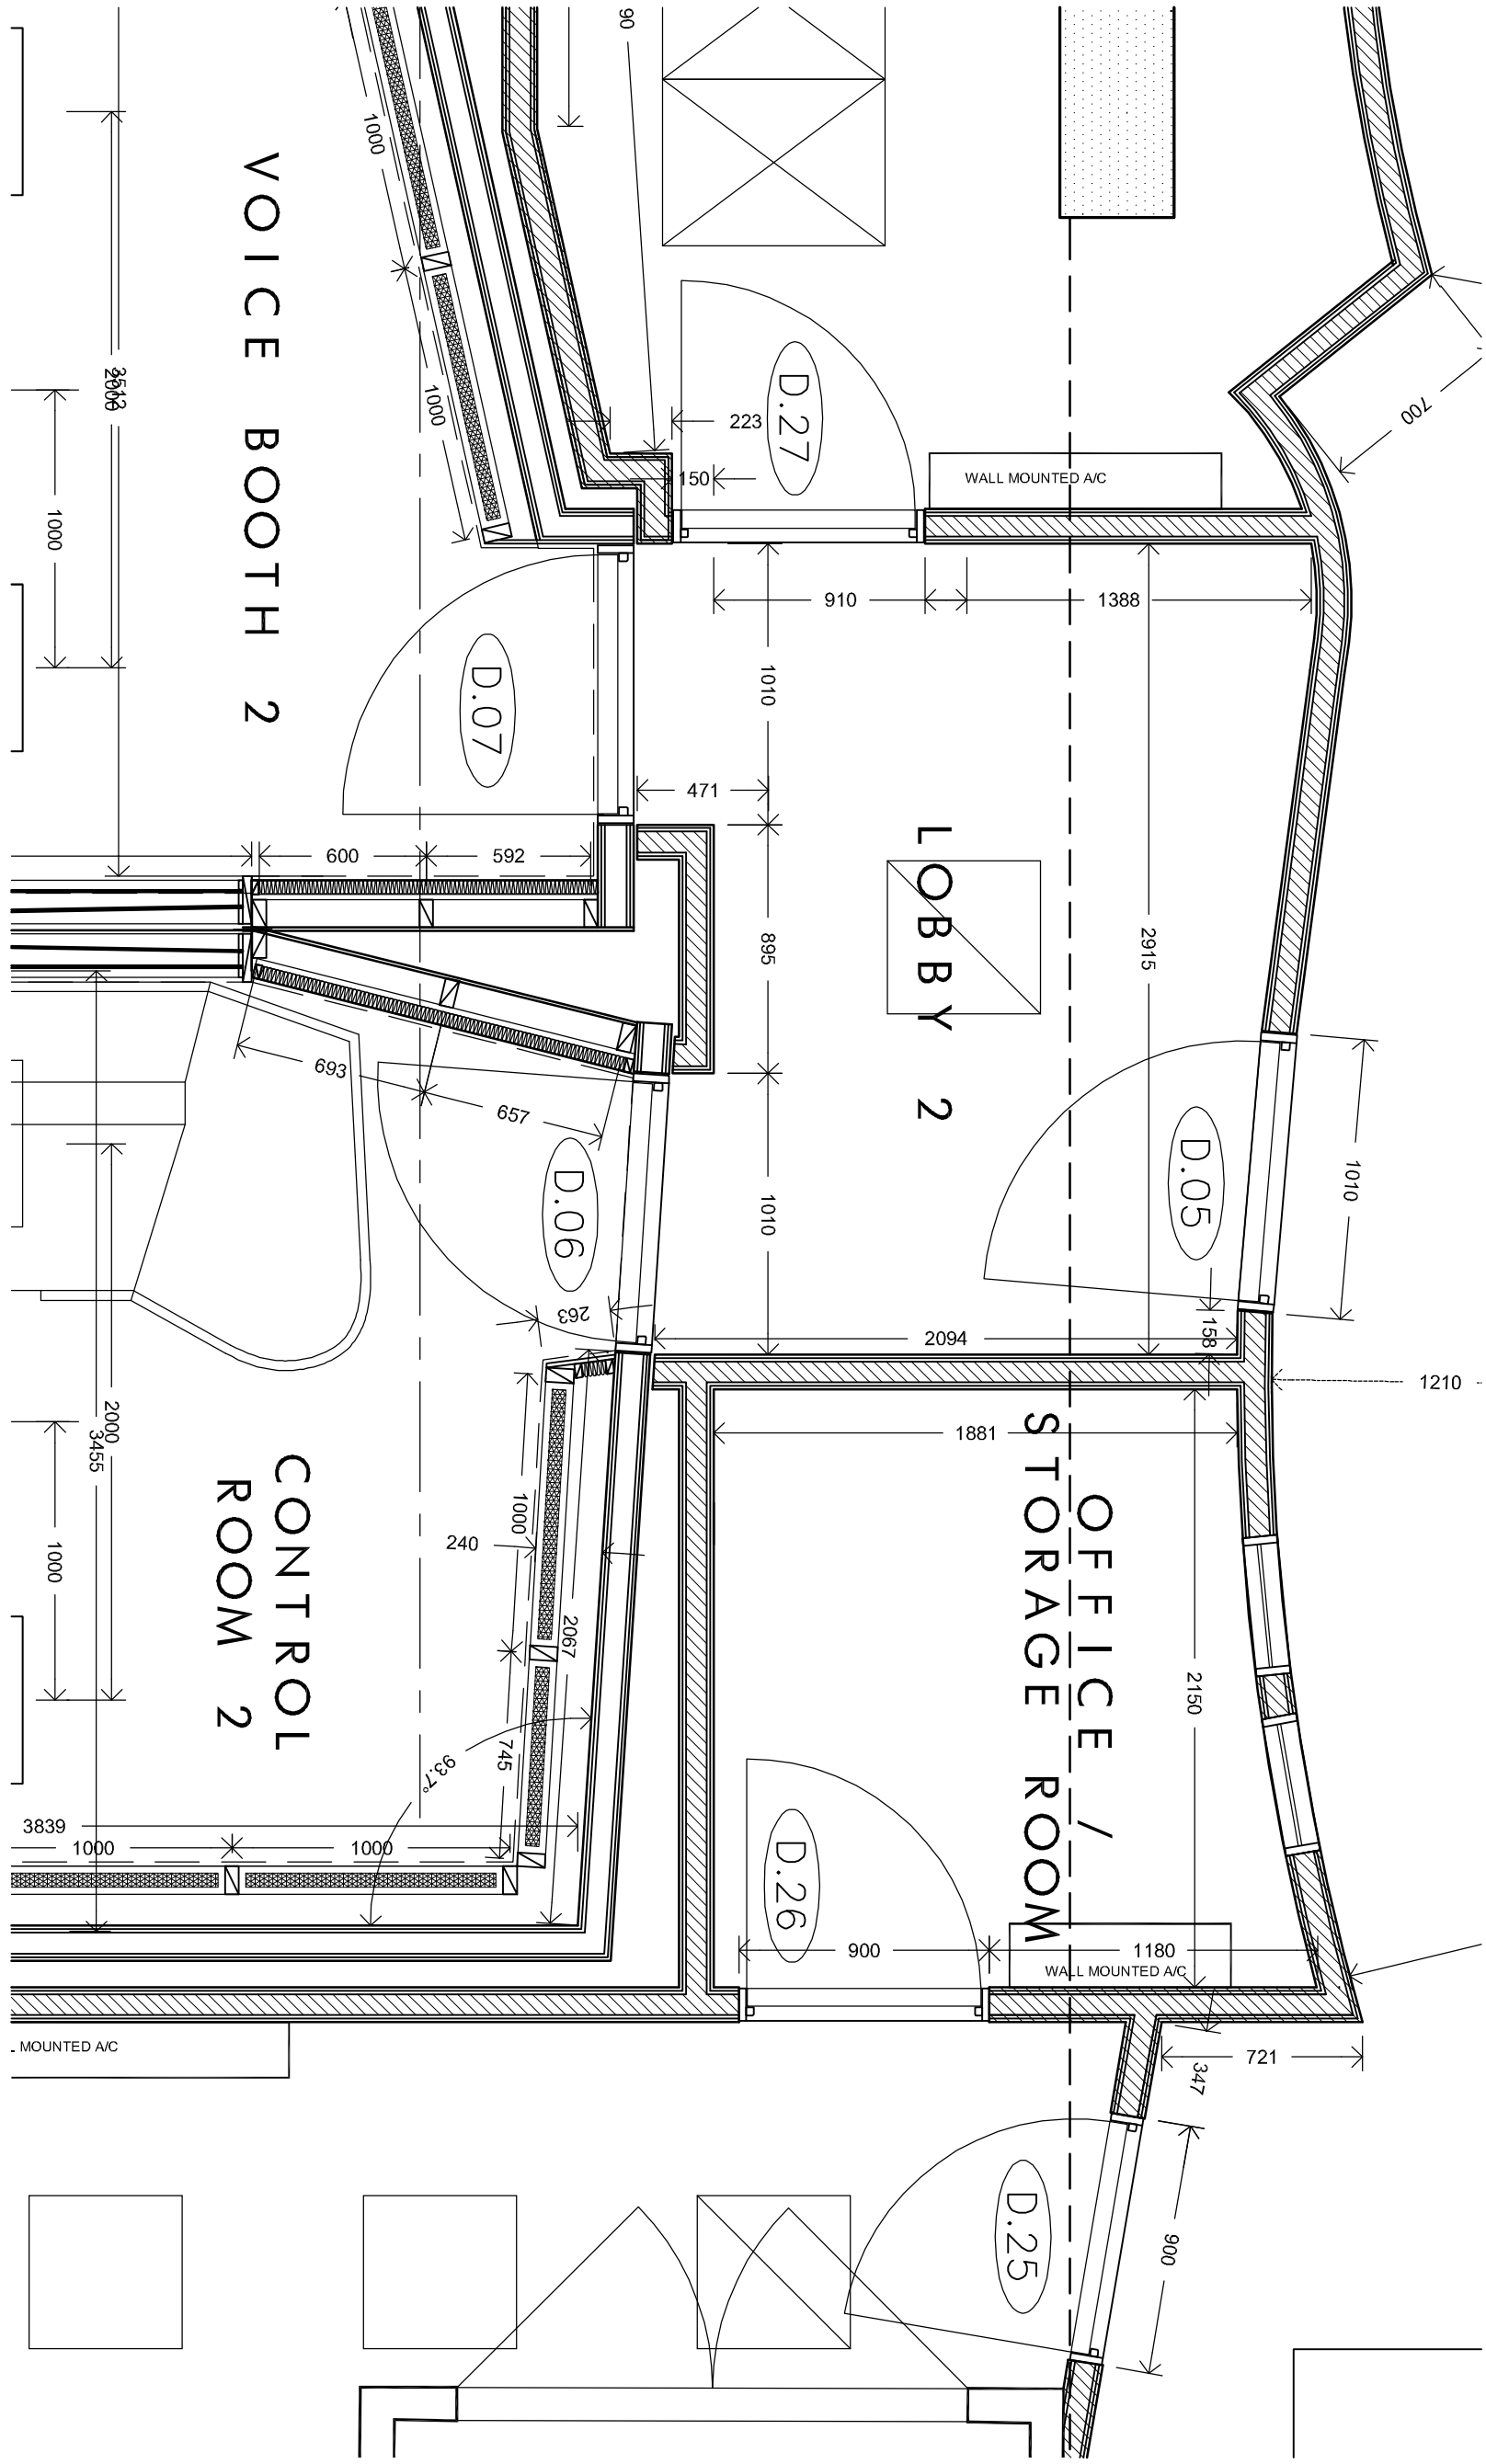

SCOTT ASSOCIATES
CONSTRUCTION CONSULTANTS and TECHNICAL ILLUSTRATORS
1 Watton Road Knebworth Hertfordshire SG3 6AH
Tel : 01438 234 010
Fax : 01438 234 321

Dimensions shall not be scaled & figured dimensions must be verified on site before work commences. This drawing has been prepared on AutoCAD and any manual amendments and notes must be checked and confirmed

Date	Scale	Drawn	
May 03	1:25	BSS	This drawing is copyright ©

Client: ALCHEMY MASTERING LTD

Project: PROPOSED SOUND FACILITIES

Site: LEVEL 29 CENTRE POINT W1

Title: LOBBY AREA 2 & STORAGE ROOM LAYOUT and SETTING OUT

Rev.	Date	Revision	Drawn	Checked
C	22.10	Door D27 repositioned		
B	05.08	For construction isssue		
C	15.07	Layout revised to final issue		

File no.	Drawing no.	Revision	Issue
2233	128.1	D	01